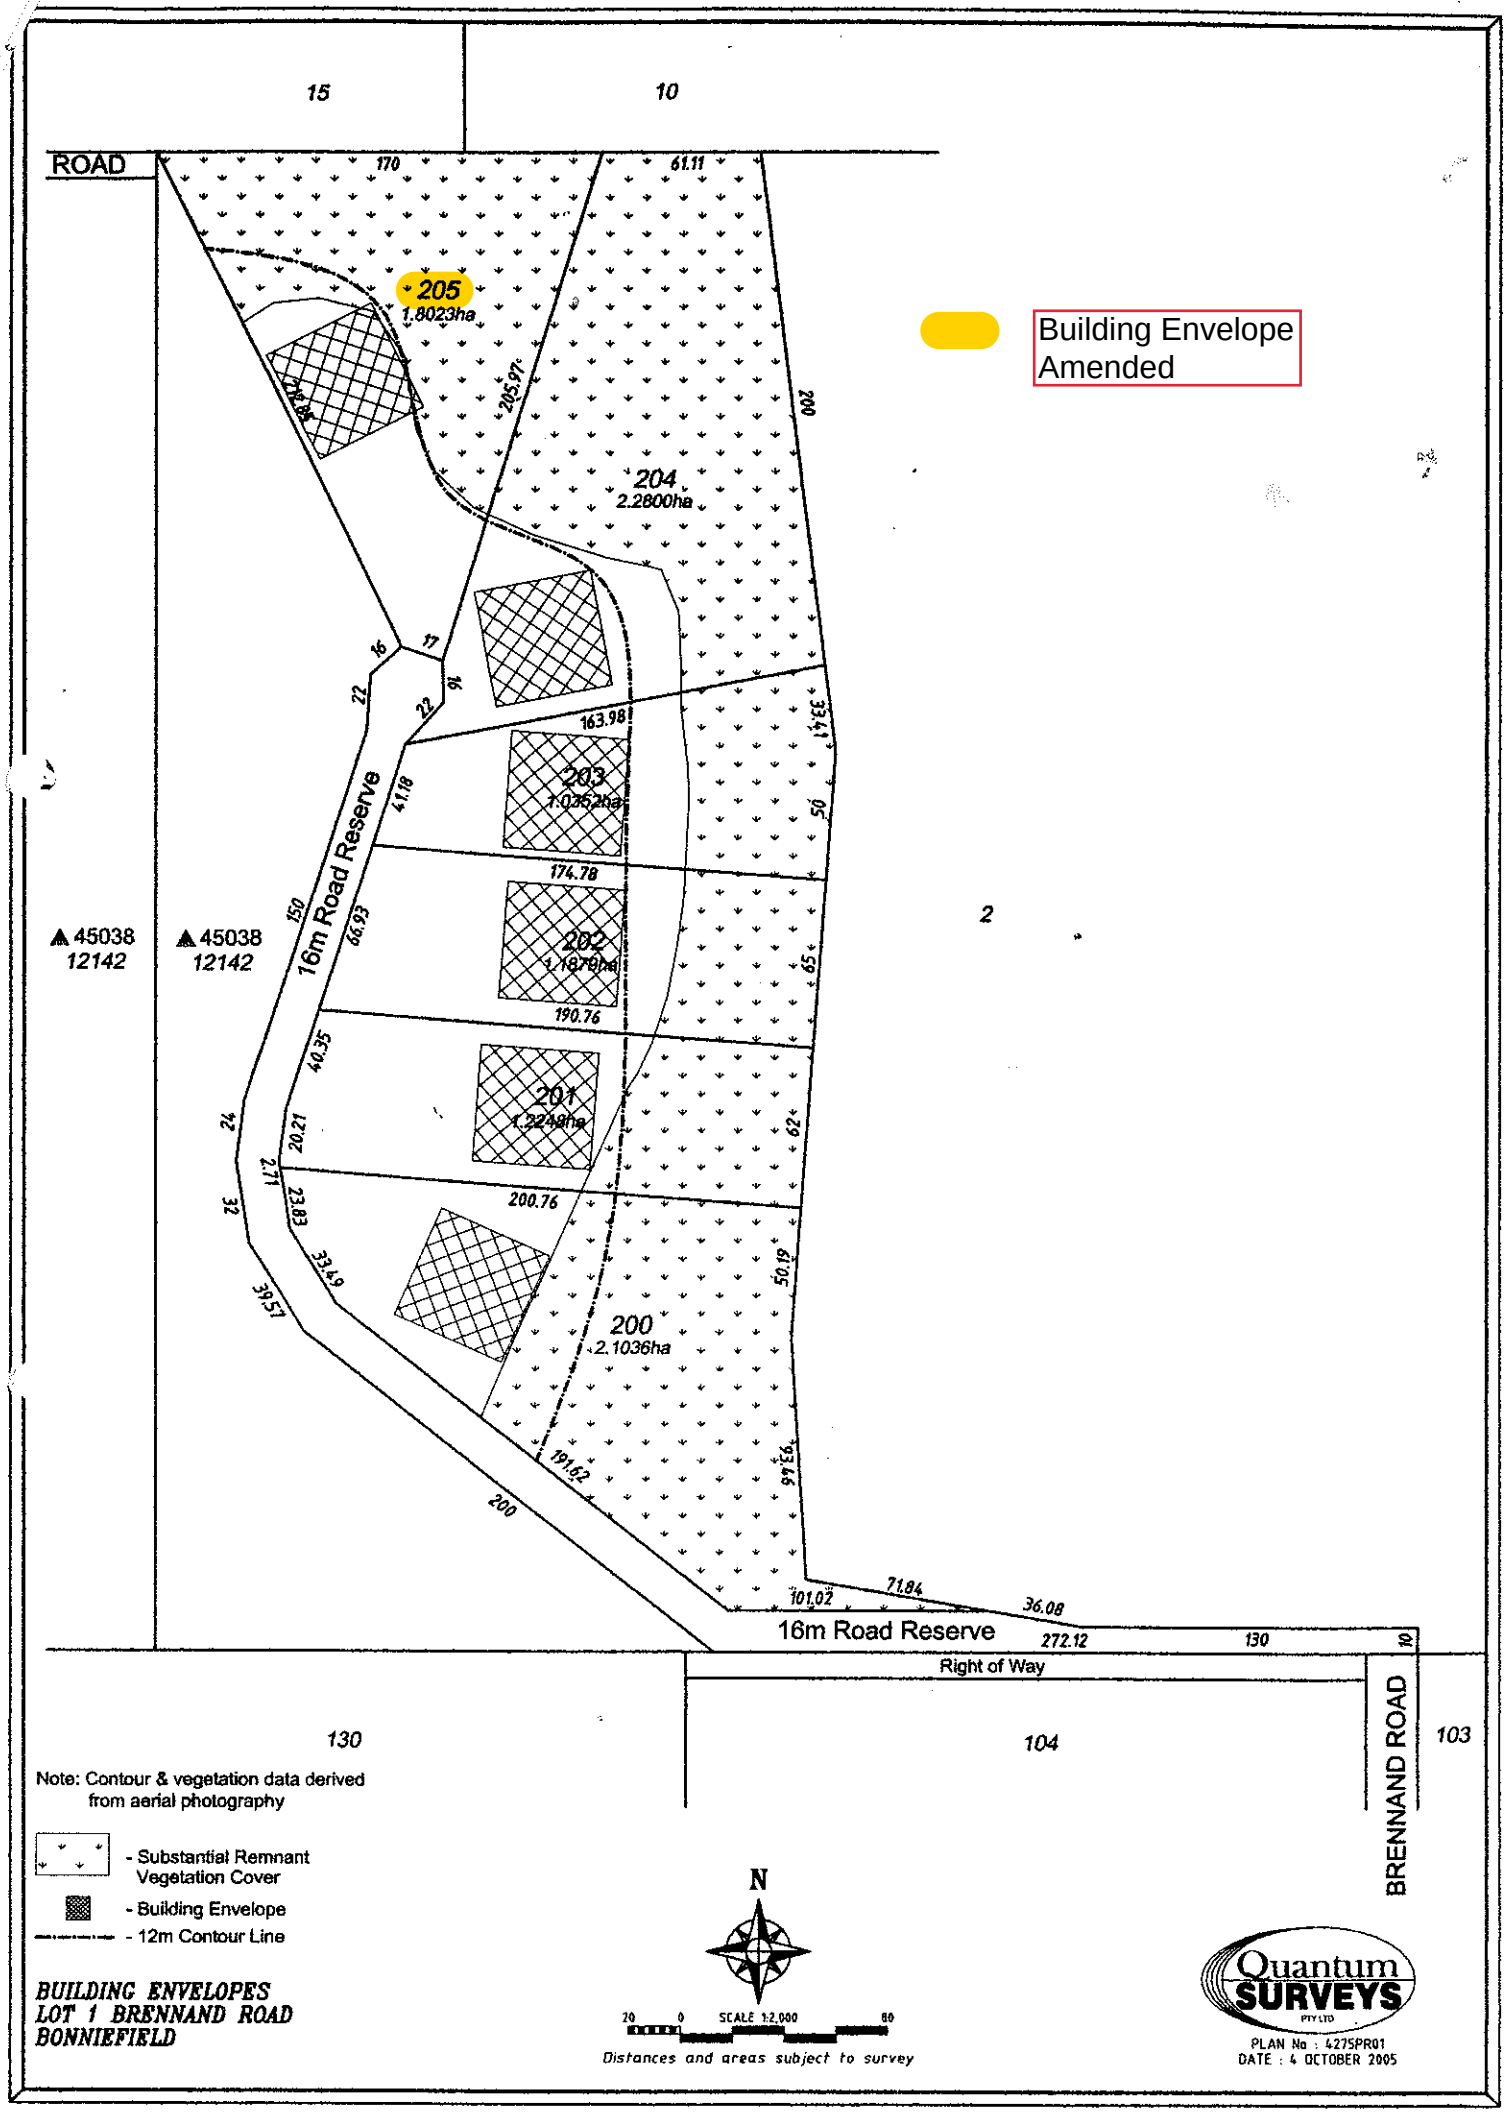

15
10
ROAD
170
61.11
205
1.8023ha
205.97
200
204
2.2800ha
Building Envelope
Amended
16
17
22
22
163.98
33.41
203
1.0352ha
41.18
50
174.78
45038
12142
45038
12142
150
16m Road Reserve
66.93
202
1.1870ha
65
2
190.76
40.35
24
20.21
201
1.2248ha
62
2.11
200.76
32
23.63
33.49
39.57
50.19
200
2.1036ha
191.62
93.46
200
71.84
101.02
36.08
16m Road Reserve
272.12
130
10
Right of Way
130
104
103
BRENNAND ROAD
Note: Contour & vegetation data derived
from aerial photography
- Substantial Remnant
Vegetation Cover
- Building Envelope
- 12m Contour Line
N
20
0
SCALE 1:2,000
80
Distances and areas subject to survey
BUILDING ENVELOPES
LOT 1 BRENNAND ROAD
BONNIEFIELD
Quantum
SURVEYS
PTY LTD
PLAN No : 4275PR01
DATE : 4 OCTOBER 2005



AUSPAN AGRICULTURAL

COPYRIGHT
COPYRIGHT REMAINS THE PROPERTY OF AUSPAN GROUP. WRITTEN DIMENSIONS TAKE PRECEDENCE OVER SCALED DIMENSIONS. CONTRACTORS SHALL VERIFY ALL DIMENSIONS ON SITE AND REPORT DISCREPANCIES TO AUSPAN GROUP PRIOR TO COMMENCEMENT OF WORK.

THESE PLANS, DESIGNS AND INTELLECTUAL CONTENT SHALL REMAIN THE PROPERTY OF AUSPAN GROUP AND MUST NOT BE GIVEN, LENT, RESOLD, HIRED OUT OR OTHERWISE COPIED WITHOUT THE PERMISSION IN WRITING FROM THE DIRECTOR.

MEASUREMENTS SHOWN ON THIS DRAWING ARE SUBJECT TO CHANGE DURING THE ENGINEERING PROCESS.

N

PROJECT NAME
WORKSHOP SHED

CLIENT
NATHAN BIGGS

PROJECT ADDRESS
74 Hidden Valley Close, Dongara, WA 6525

DATE MODIFIED
June 19, 2024

PROJECT NO.
J1609

DRAWN
TB

CHECKED

DRAWING TITLE
SITE PLANS

PROJECT STAGE
SHIRE APPROVALS

PAPER SIZE
A3

DRAWING NUMBER
A102

REVISION
1