
# WALKERS SUBDIVISION

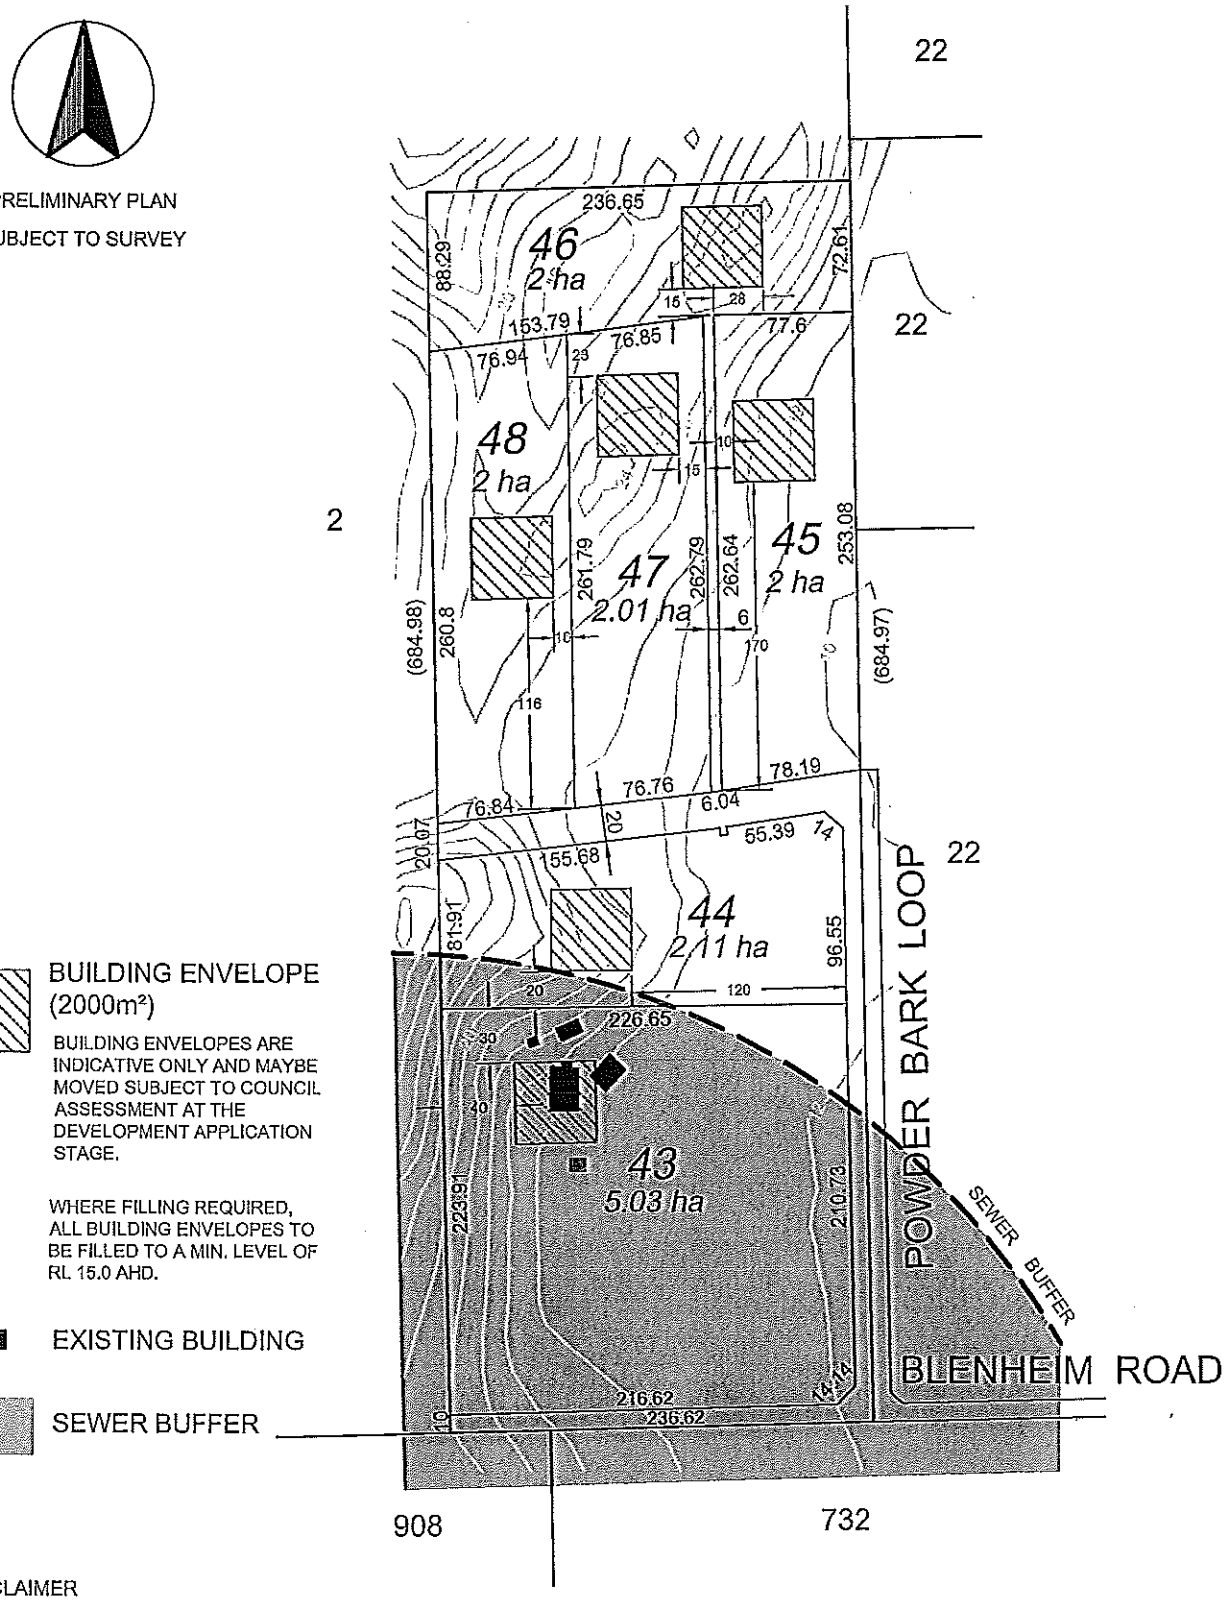


DISCLAIMER

THIS PLAN WAS PREPARED TO ACCOMPANY AN APPLICATION TO THE WESTERN AUSTRALIAN PLANNING COMMISSION FOR APPROVAL TO SUBDIVIDE THE LAND DESCRIBED IN THE PLAN AND IS NOT TO BE USED FOR ANY OTHER PURPOSE OR BY ANY OTHER PERSON. HILLE, THOMPSON & DELFOS ACCEPT NO RESPONSIBILITY FOR ANY LOSS OR DAMAGE CAUSED TO ANY PERSON WHO MAY RELY ON THE INFORMATION ON THIS PLAN FOR A PURPOSE FOR WHICH IT WAS NOT INTENDED.

00 80 160 240

ALL DISTANCES ARE IN METRES

| | | | |
|---|---|---|---|
| DES: SSS AUG'04 | AREA FILE : 1354 | HTD SURVEYORS & PLANNERS | CLIENT: T & R WALKER |
| DWN: GT 29/02/08 | CONT. INT'VAL : 2m | HILLE, THOMPSON & DELFOS | LOTS 43-48 ON DP 58245 |
| CHK: | V DATUM : AHD | PO Box 820, GERALDTON WA 6531 | BUILDING ENVELOPES |
| APP: | H DATUM : MGA | PHONE: (08) 9921 3111 FAX: (08) 9921 8072 | POWDER BARK LOOP/ BLENHEIM RD,SPRINGFIELD - SHIRE OF IRWIN |
| | FIELD Bk : | | SCALE 1 : 4,000 (A4) Drawing No: 29804MS1-1-1 |